


PLAN 1:

Locality Plan

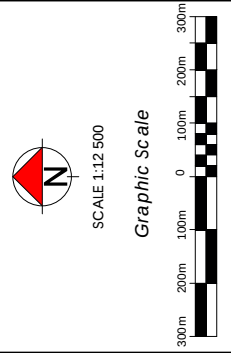

PLAN 1

LOCALITY PLAN


PORTION 502 OF THE FARM VYFBRAKKE
FONTEINEN NO 220, DIVISION MOSSEL BAY



21 Trotter Street, PO Box 2180
KNYSNA 6570
Tel: (044) 382 0420
Fax: 086 459 2987
e-mail: marika@vrekens.co.za
www.vrekens.co.za

PLAN 2:

Amended Layout Plan / Subdivision Plan

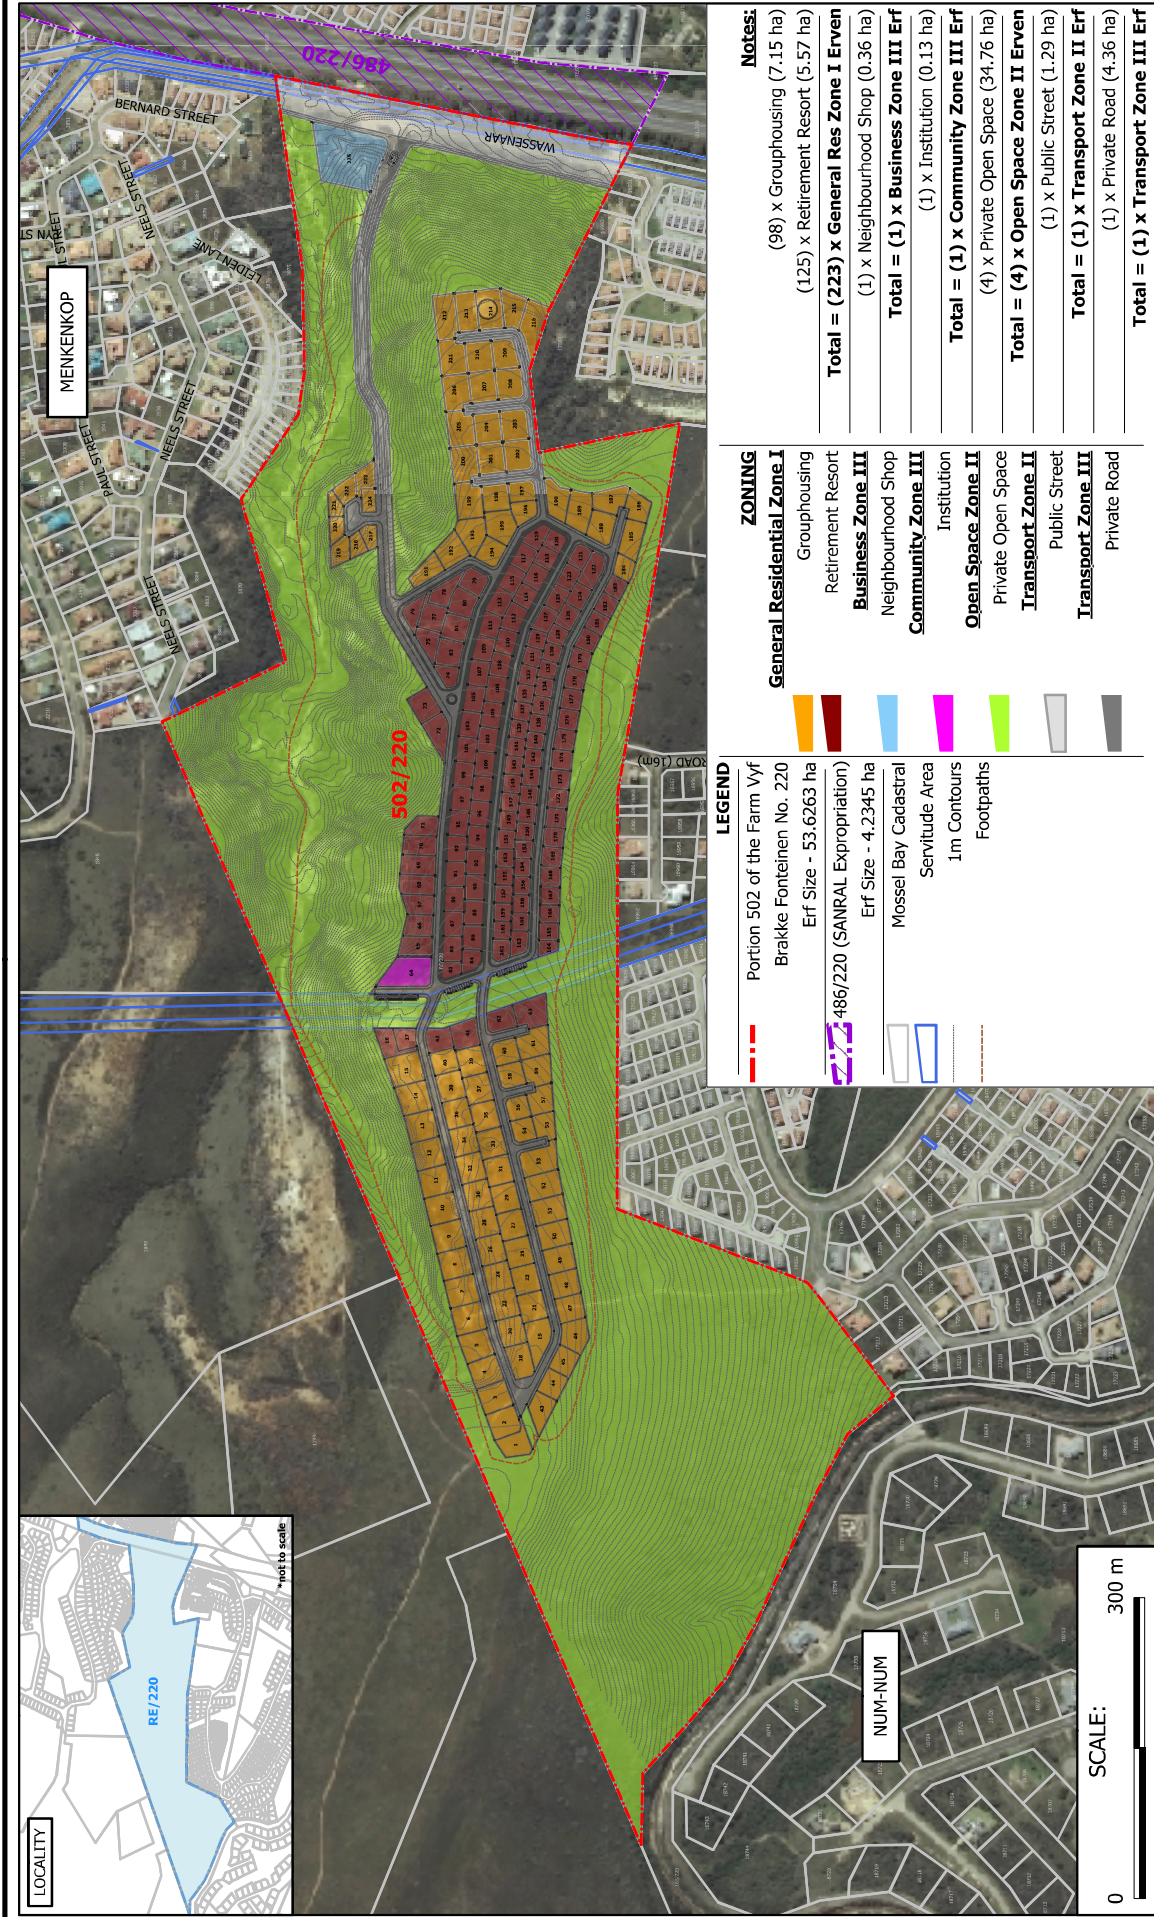


Projection: Transverse Mercator
Centre Lon: 22°05'33" E
Centre Lat: 34°08'04" S
Created: 20/9/09/04
Scale: 1:7000

LAYOUT PLAN / SUBDIVISION PLAN

PORTION 502 (A PORTION OF) REMAINDER
VYF BRAKKE FONTEINEN NO 220, MOSSEL BAY

21 Tonters Street, P.O. Box 2180
KANYANA, 6570
☎ (014) 282 0420
☎ (086) 650 2087
✉ info@vrekem.co.za
web: www.vrekem.co.za

Stads & Omgevingsplanners
Mariké Vrekem
Urban & Environmental Planners

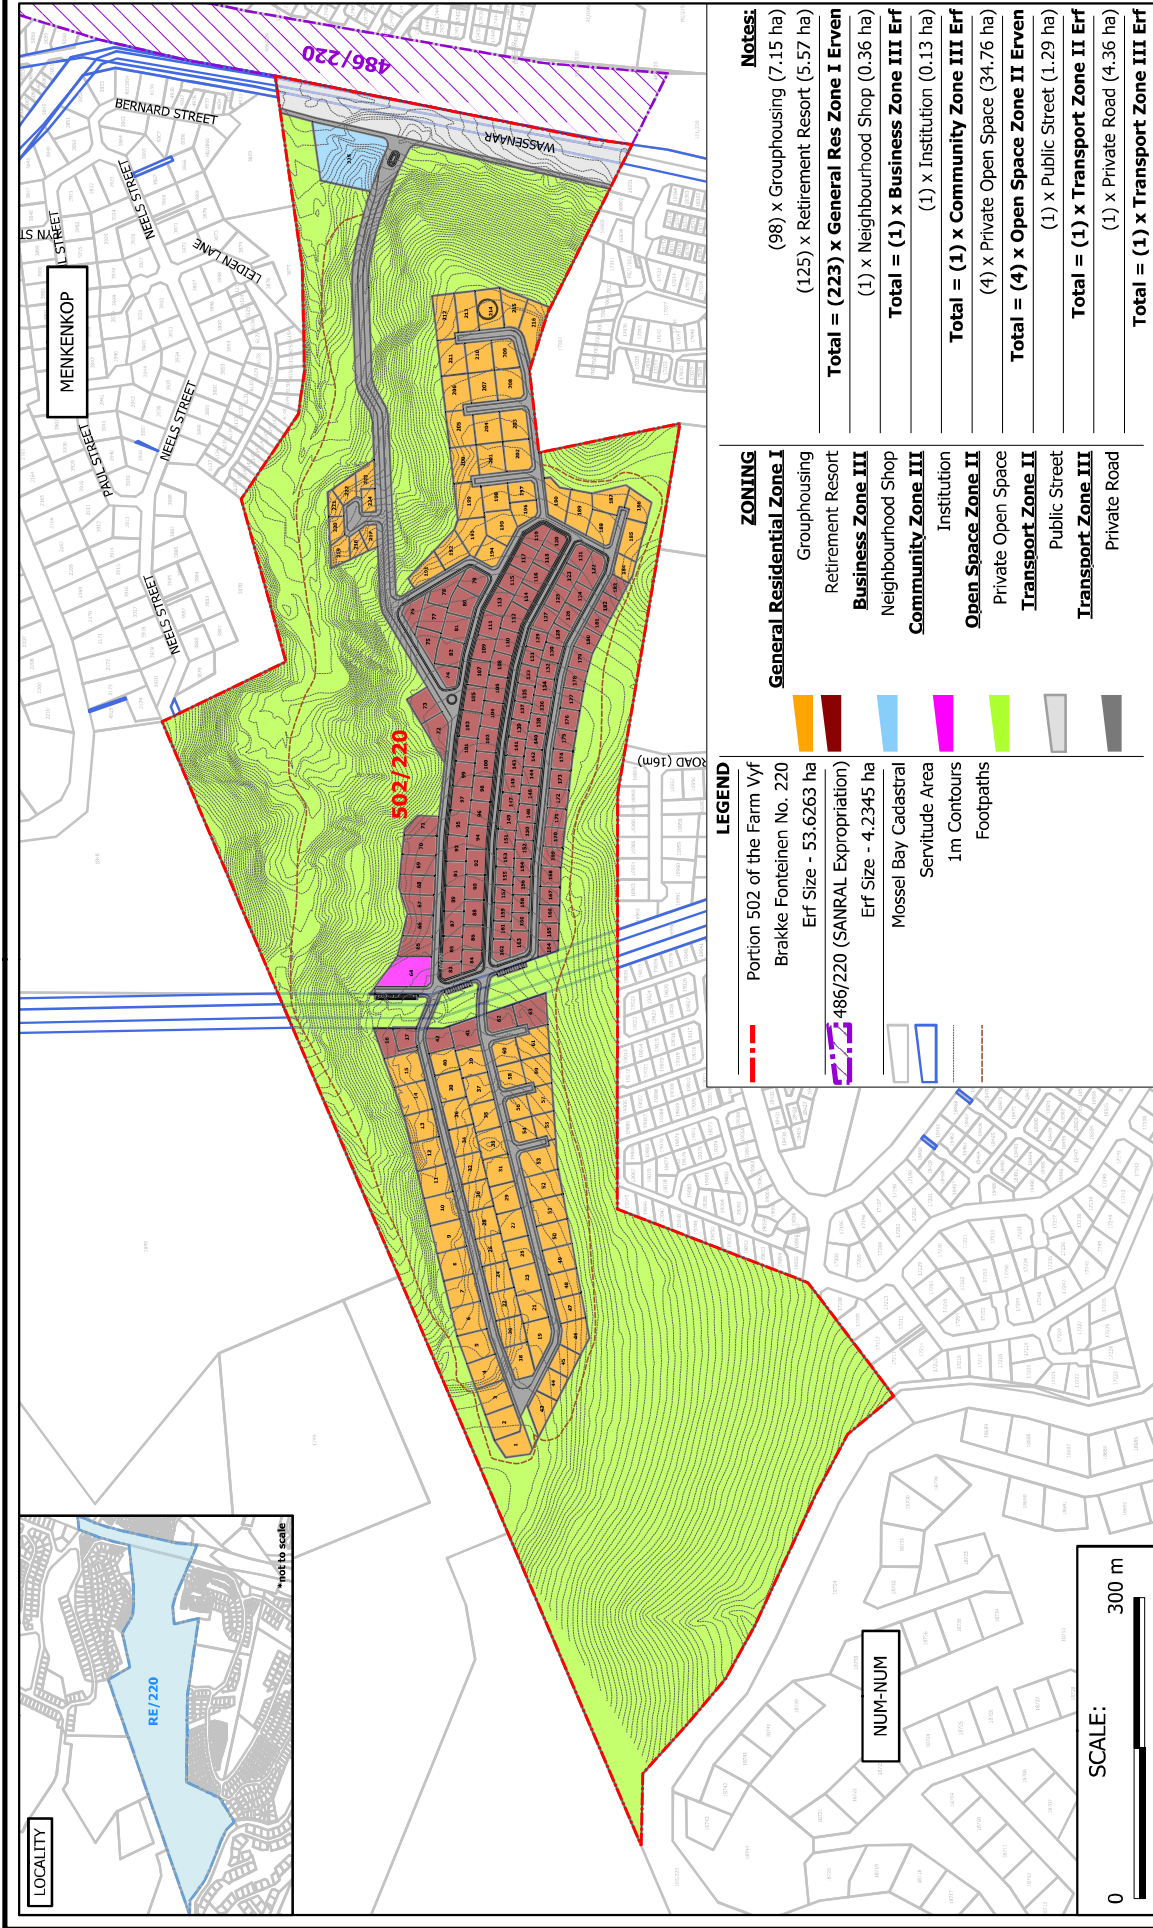

LAYOUT PLAN / SUBDIVISION PLAN

PORTION 502 (A PORTION OF) REMAINDER
VYF BRAKKE FONTEINEN NO 220, MOSSEL BAY

PLAN 3:

Architectural Drawings / Illustrations























PLAN 4:

*Conceptual Layout of Assisted Living / Frail
Care Facility*

[illegible]