

PLAN 1.

Locality Plan




PLAN 1

PORTION 38 OF THE FARM ELANDSKRAAL NO 203

LOCALITY PLAN




SCALE 1:5 000
Graphic Scale

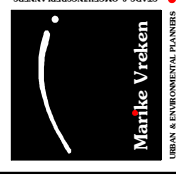

21 Trotter Street, PO Box 2180
KNYSNA 6570
(044) 382 0420
086 459 2987
e-mail: marlike@vreken.co.za
www.vreken.co.za

PLAN 2.


Land Use and Character of the Area

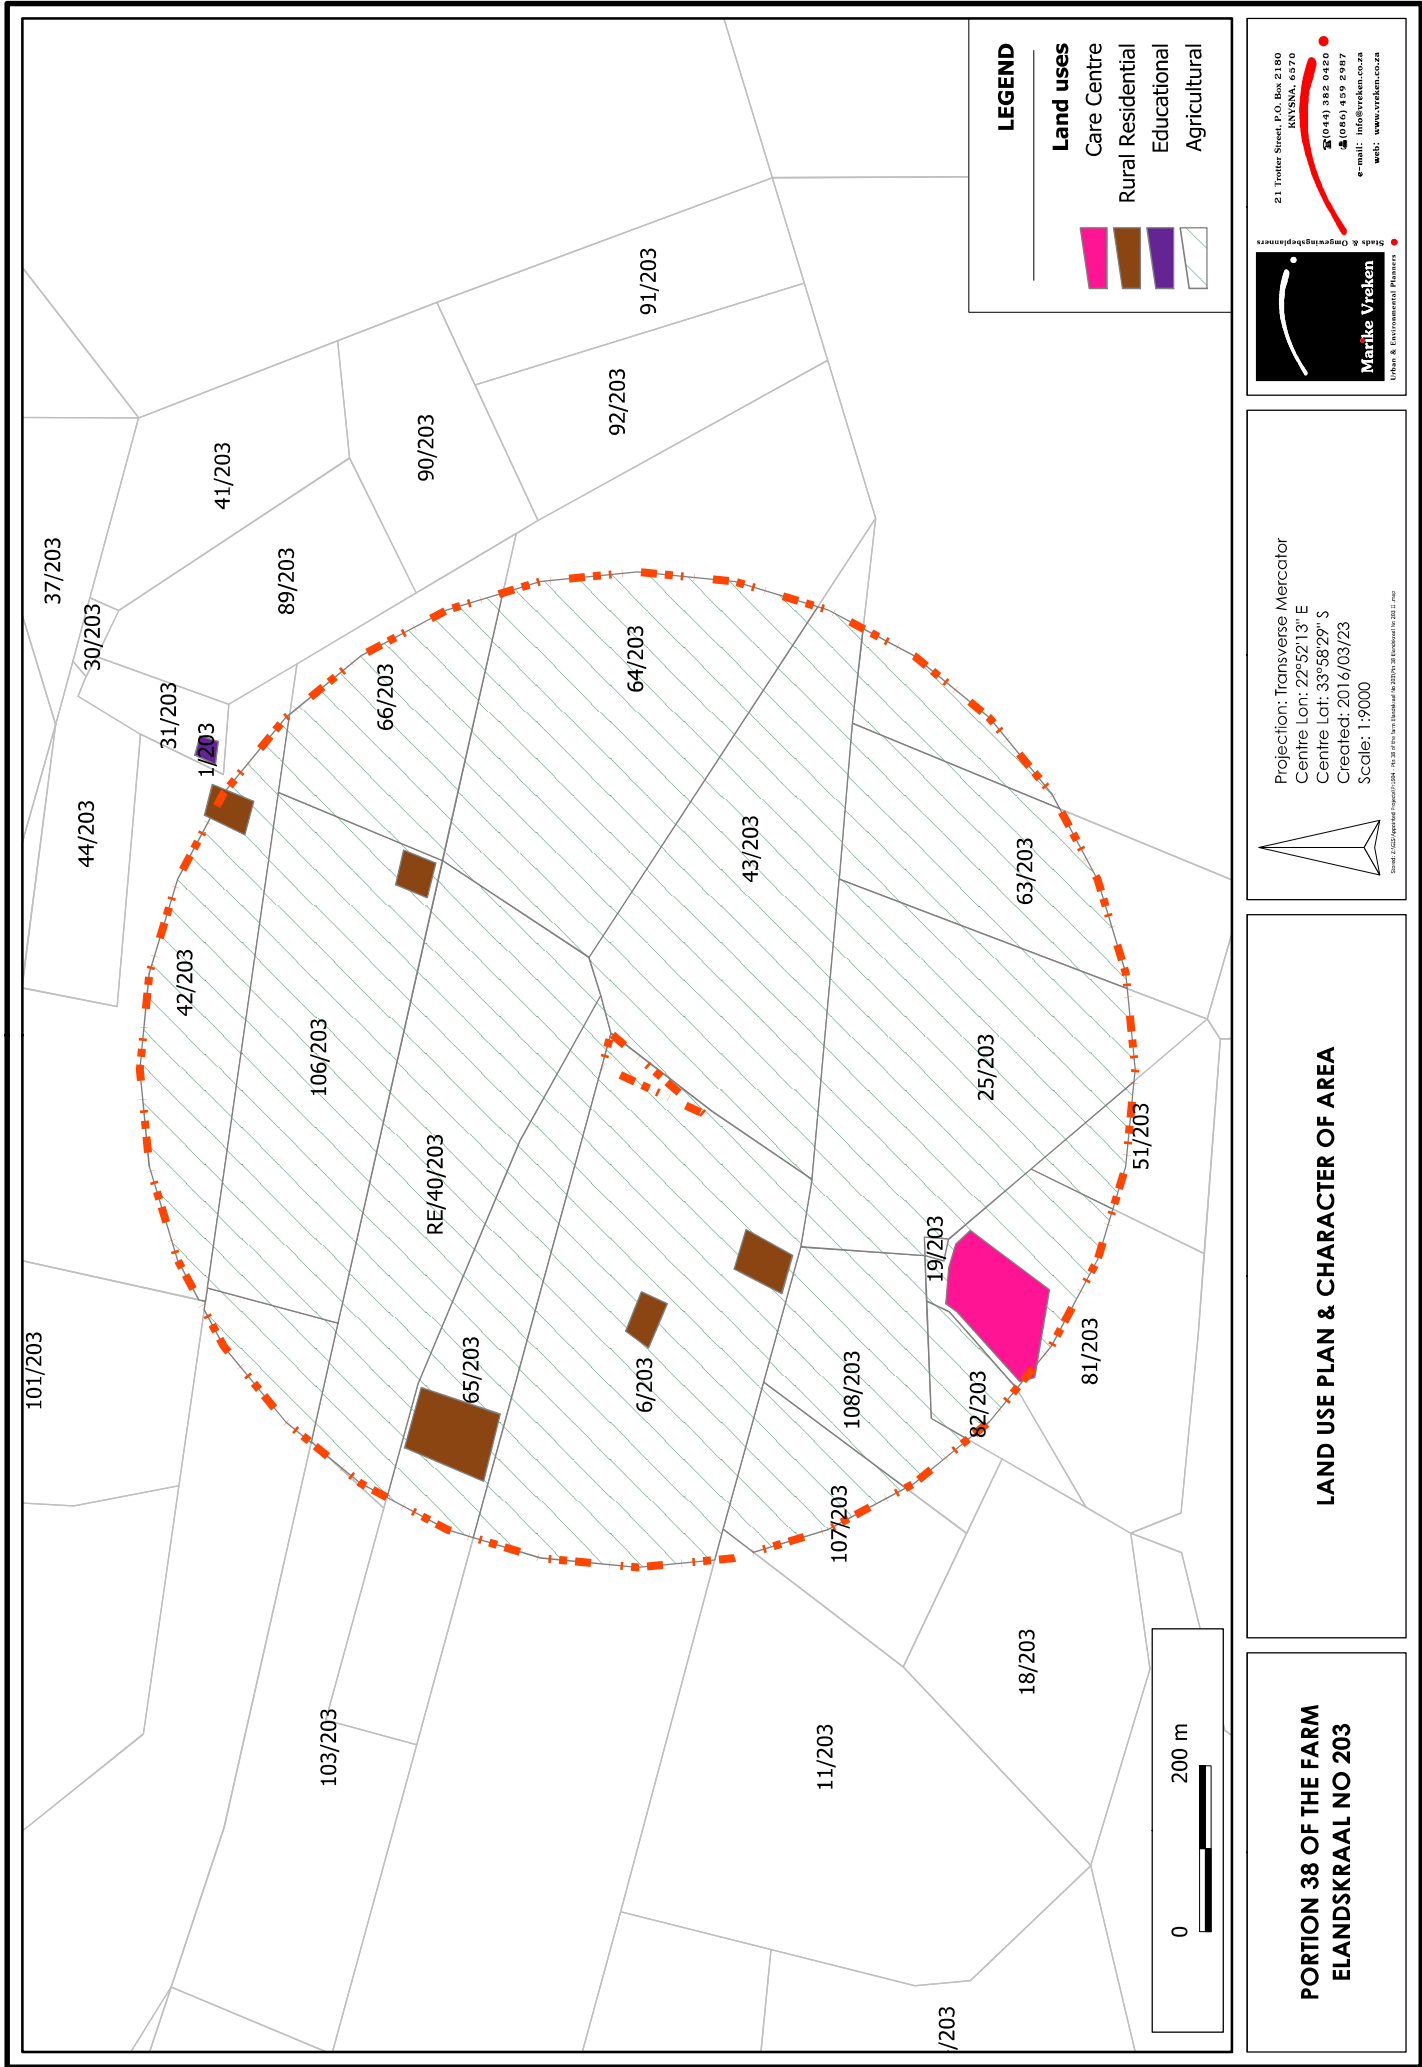

LEGEND

Land uses

- Care Centre
- Rural Residential
- Educational
- Agricultural

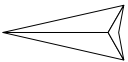

Projection: Transverse Mercator
Centre Lon: 22°52'13" E
Centre Lat: 33°58'29" S
Created: 2016/03/23
Scale: 1:9000




21 Trotter Street, P.O. Box 2180
KNYSNA, 6570
T: (044) 382 0420
F: (044) 459 2987
e-mail: info@vrekem.co.za
web: www.vrekem.co.za

LAND USE PLAN & CHARACTER OF AREA

**PORTION 38 OF THE FARM
ELANDSKRAAL NO 203**

PLAN 3.

Zoning Plan

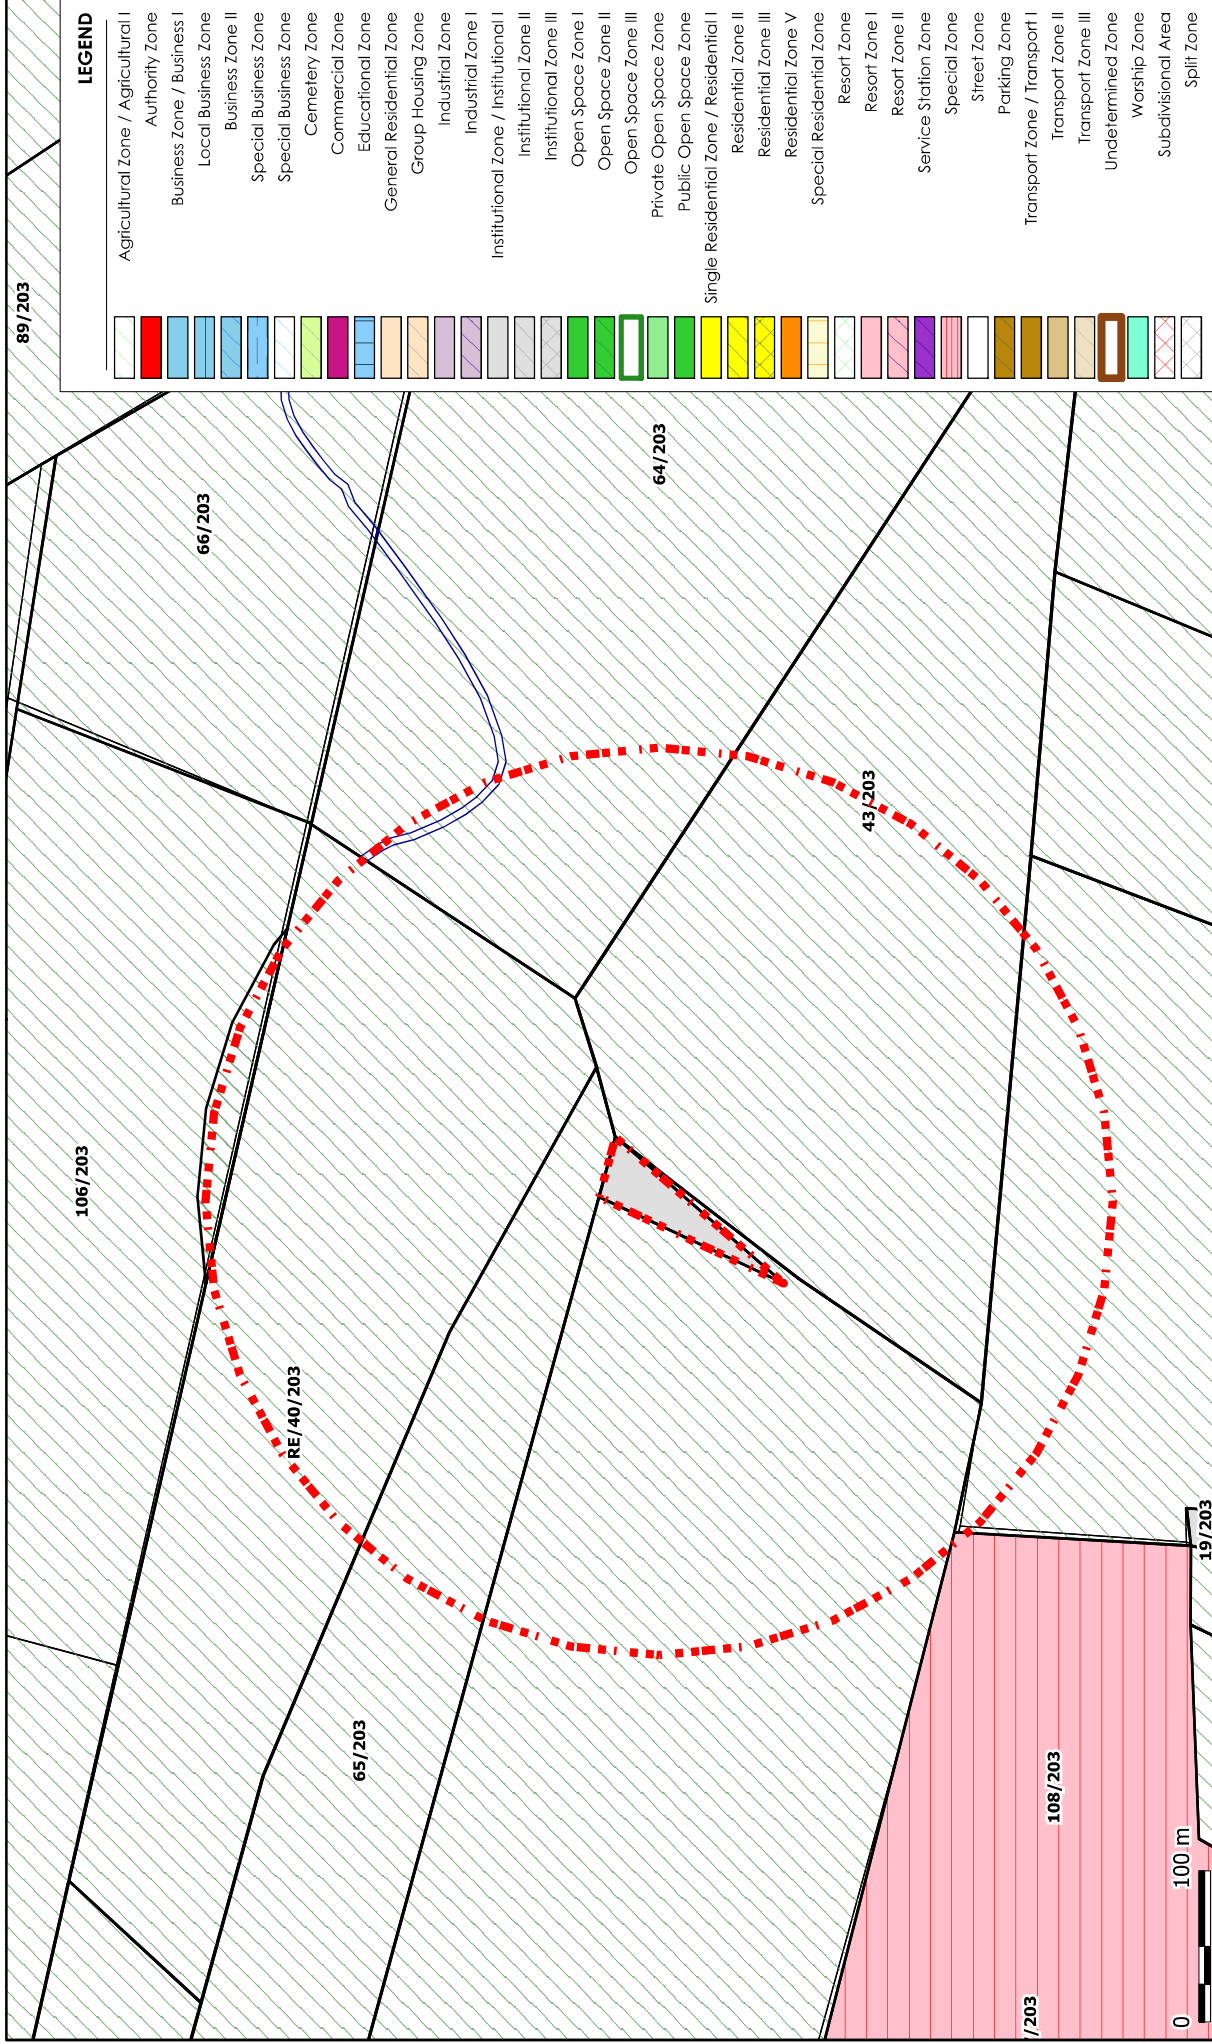


ZONING PLAN

PORTION 38 OF THE FARM
ELANDSKRAAL NO 203

Projection: Transverse Mercator
Centre Lon: 22°52'17" E
Centre Lat: 33°58'28" S
Created: 2016/03/23
Scale: 1:5000




Stored: Z:\GIS\Approved Projects\H1804 - Port 38 of the Farm Elandskraal No 203\Kryva Zoning.mxd

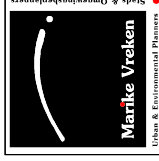

21 Trotter Street, P.O. Box 2180
NNYSNA, 6570
T: (044) 382 0420
F: (086) 459 2987
e-mail: info@vrekem.co.za
web: www.vrekem.co.za

PLAN 4.

Topography

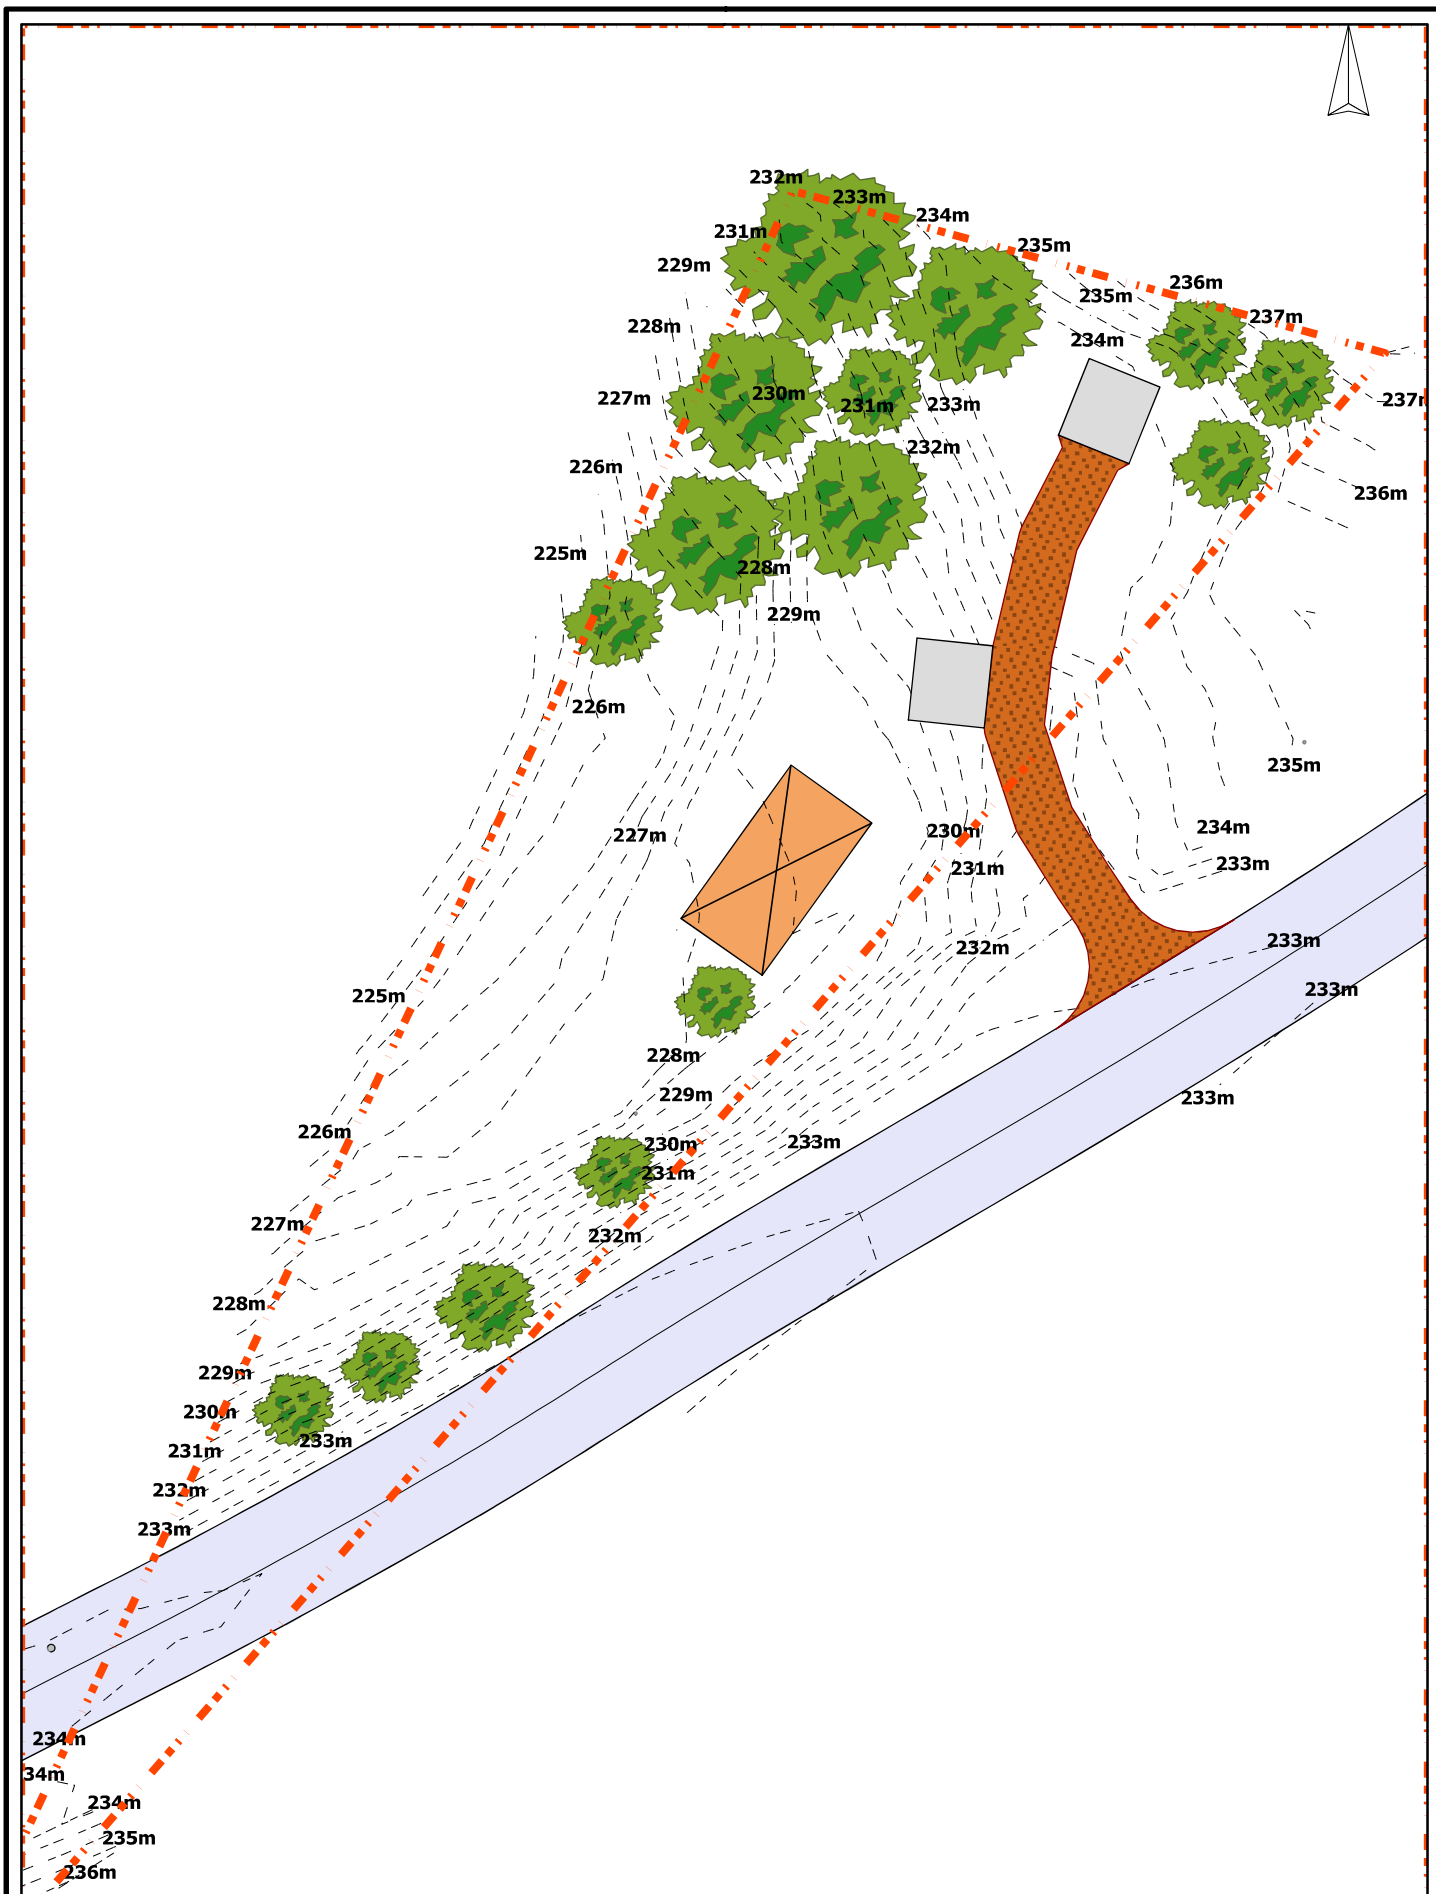

**PORTION 38 OF THE FARM
EASTBROOK
NO 183 (DIVISION KNYSNA)**

CONTOUR PLAN



Projection: Transverse Mercator
Centre Lon: 22°52'12" E
Centre Lat: 33°58'29" S
Created: 2016/03/23
Scale: 1:500

Drawn: Z:\GIS\Approved Projects\Pro183 - Port 38 of the Farm Eastbrook No 183\Port 38 Final.dwg No 101



21 Trotter Street, P.O. Box 2180
KNYSNA, 6570
☎(044) 382 0420
📞(086) 459 2987
✉e-mail: info@vreken.co.za
🌐web: www.vreken.co.za

PLAN 5.

Site Development Plan



LEGEND

- The Property
- Telephone Line
- Telephone Pole
- 4m Building Line
- Recently Removed Alien Vegetation
- Transformed areas
- Access
- Parking Area
- Existing Trees
- Existing Structure

**PORTION 38 OF THE FARM
ELANDSKRAAL
NO 203 (DIVISION KNYSNA)**

SITE DEVELOPMENT PLAN



Projection: Transverse Mercator
Centre Lon: 22°52'12" E
Centre Lat: 33°58'30" S
Created: 2016/03/22
Scale: 1:600

Store: 21024/Approved Project/1804 - No 38 of the Farm Elandsdraal No 203 (Div 38) (Division No 38)



21 Trotter Street, P.O. Box 2180
KNYSNA, 6570

(044) 382 0420
(086) 459 2987
e-mail: info@vreken.co.za
web: www.vreken.co.za