**PLAN 1.**

*Locality Plan*

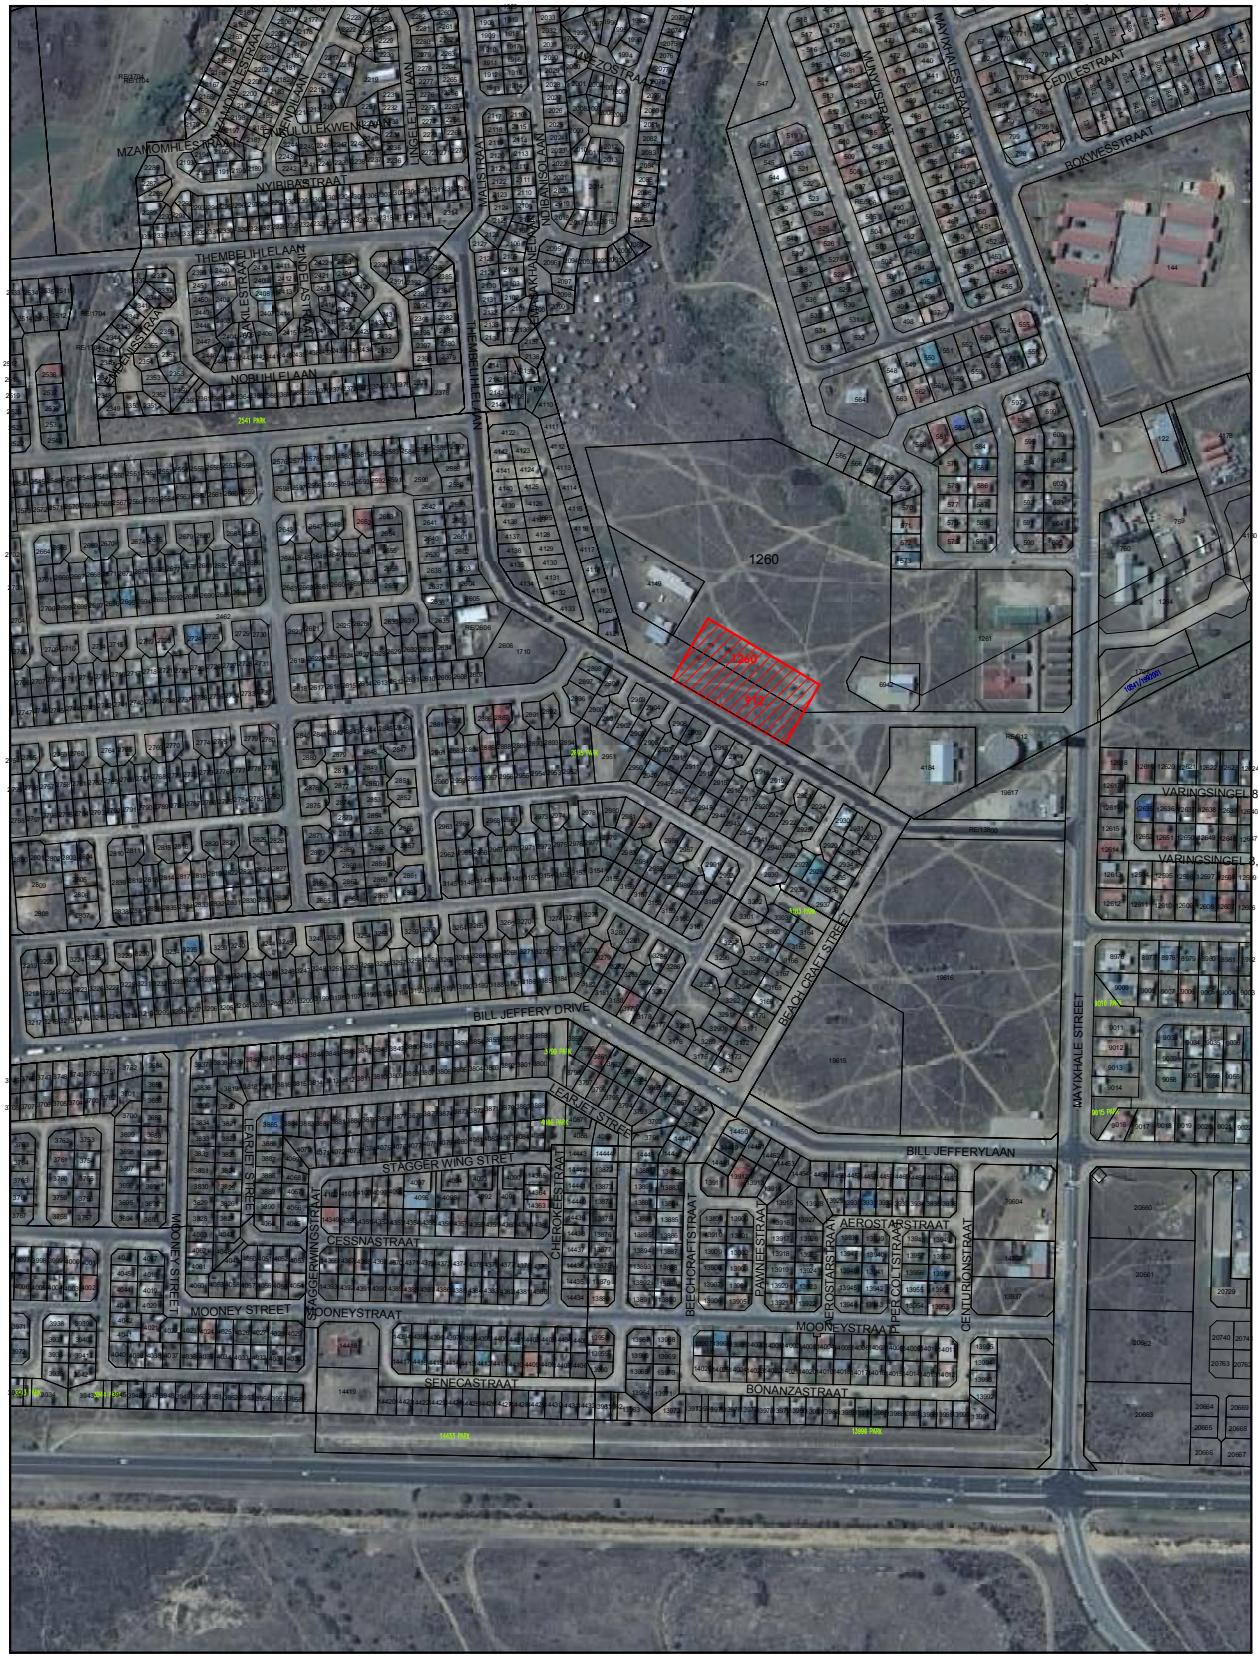


**PLAN 1**

**LOCALITY PLAN**

# KWANONQABA
# ERVEN 1260 & 912

N

SCALE 1: 5 000

*Graphic Scale*

100m 50m 0 50m 75m 100m


Marike Vreken
URBAN & ENVIRONMENTAL PLANNERS
STADS & OMGEWINGSBEPLANNERS

21 Trotter Street, PO Box 2180
KNYSNA 6570

(044) 382 0420
086 459 2987
e-mail: marike@vreken.co.za
www.vreken.co.za

**PLAN 2.**

*Land Use Plan*

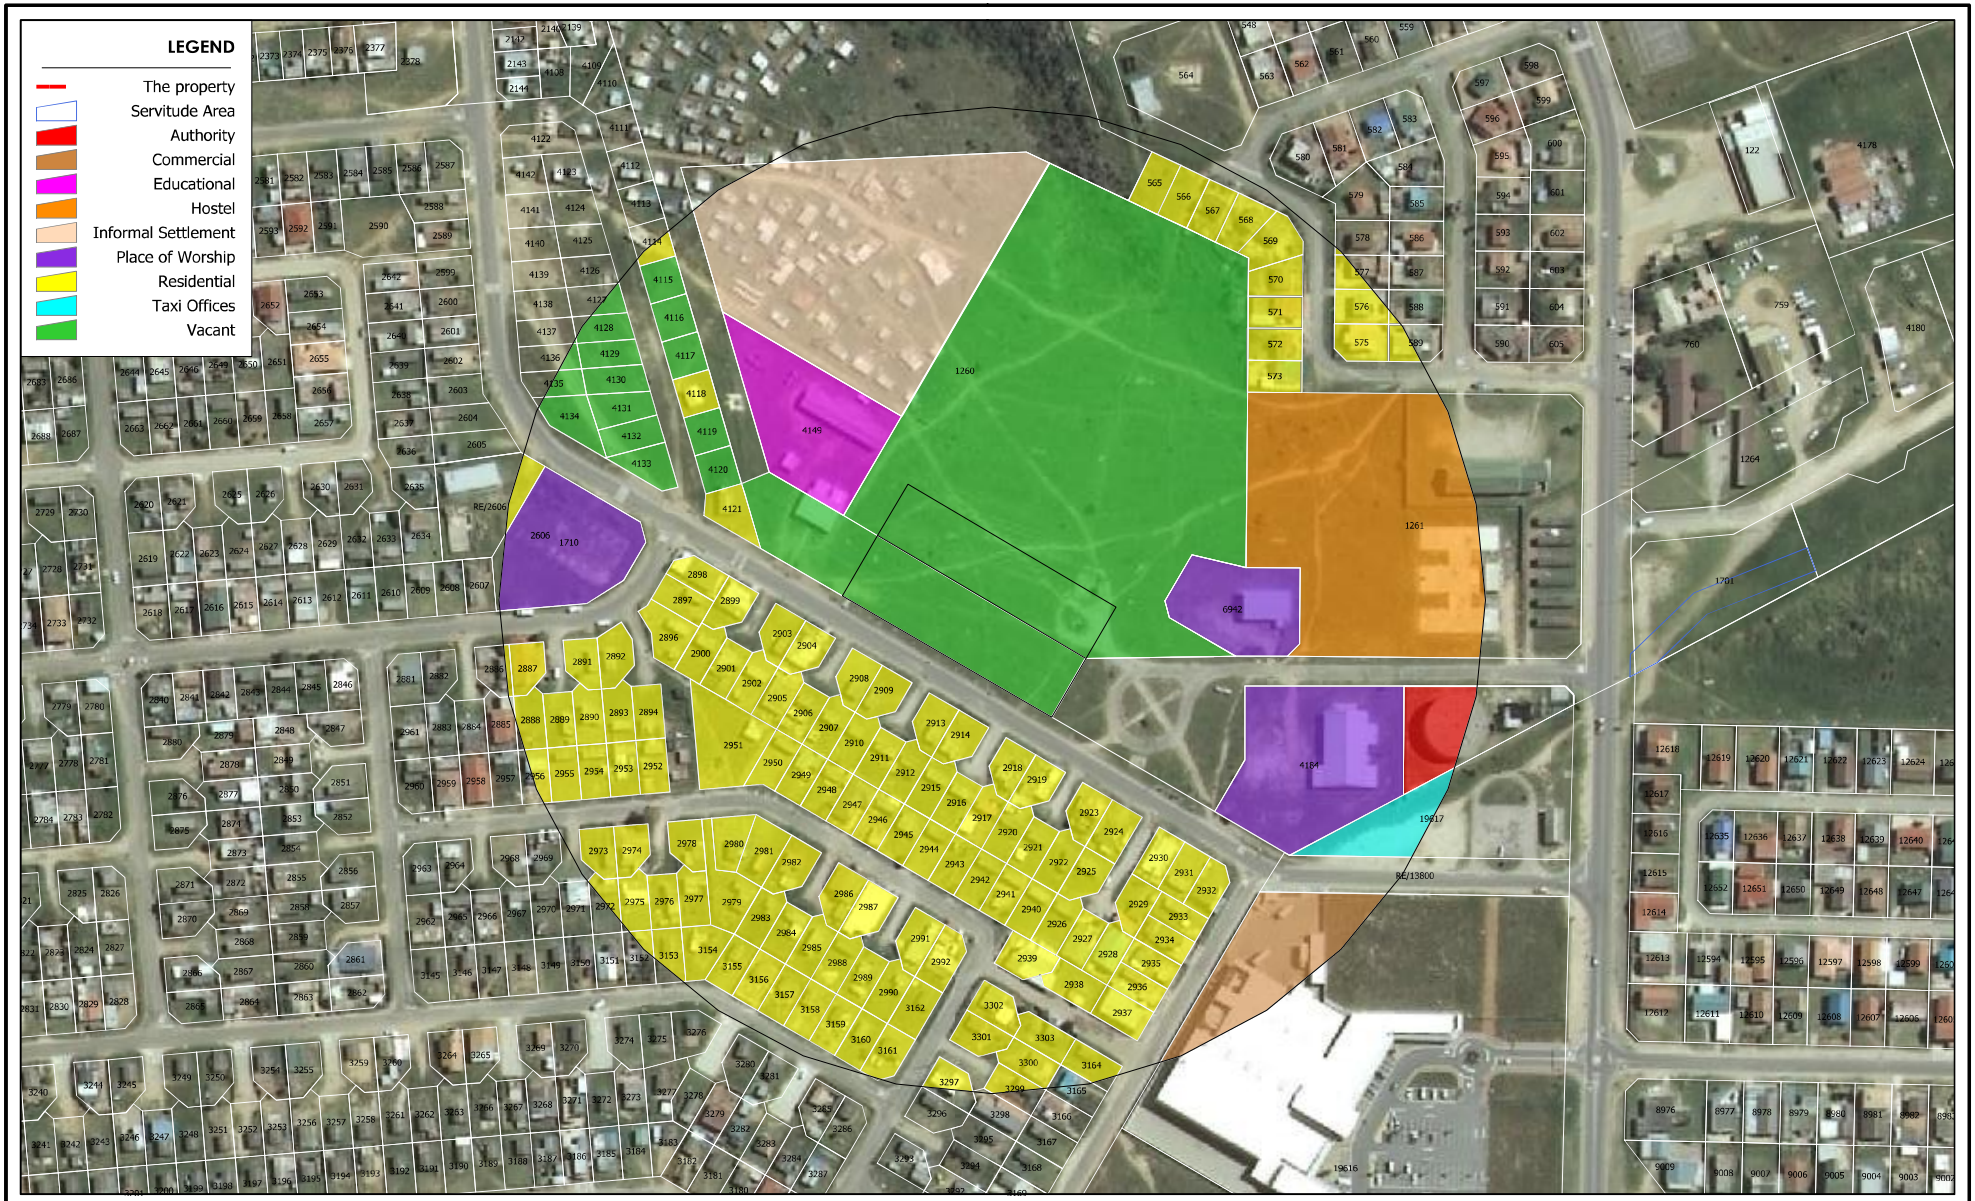


**KWANONQABA ERVEN 1260 & 912**

**LAND USE PLAN**

Projection: Transverse Mercator
Centre Lon: 22°05'17" E
Centre Lat: 34°10'38" S
Created: 2017/02/08
Scale: 1:2000

Stored: C:\Users\user\Desktop\Mossel Bay Creche\Mossel Bay Cadastral 2015.map

Marike Vreken
Urban & Environmental Planners
Strata & Ongewingsplanners
21 Trotter Street, P.O. Box 2180
KNYSNA, 6570
☎(044) 382 0420
🖷(086) 459 2987
e-mail: info@vreken.co.za
web: www.vreken.co.za

**PLAN 3.**

*Subdivision Plan*

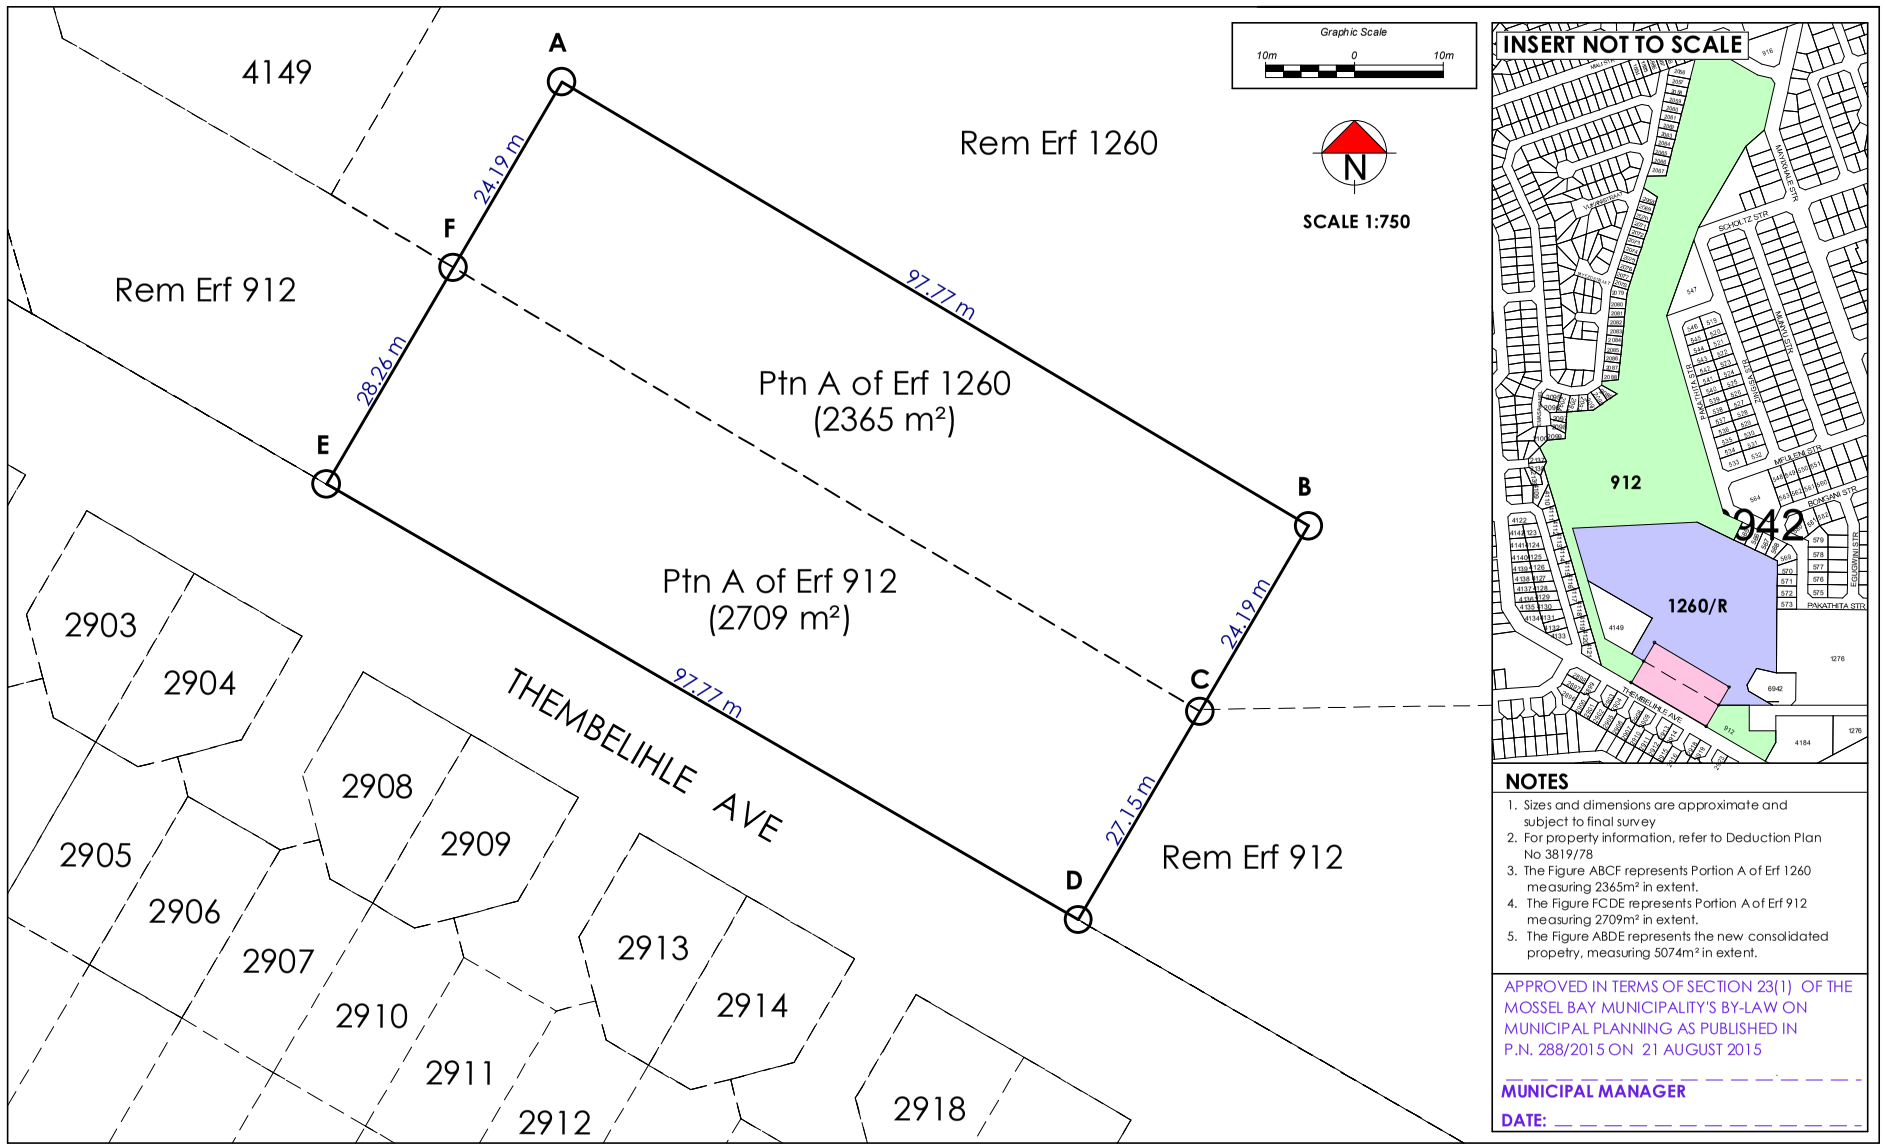


**NOTES**

1. Sizes and dimensions are approximate and subject to final survey
2. For property information, refer to Deduction Plan No 3819/78
3. The Figure ABCF represents Portion A of Erf 1260 measuring 2365m² in extent.
4. The Figure FCDE represents Portion A of Erf 912 measuring 2709m² in extent.
5. The Figure ABDE represents the new consolidated propetry, measuring 5074m² in extent.

APPROVED IN TERMS OF SECTION 23(1) OF THE MOSSEL BAY MUNICIPALITY'S BY-LAW ON MUNICIPAL PLANNING AS PUBLISHED IN P.N. 288/2015 ON 21 AUGUST 2015

MUNICIPAL MANAGER

DATE: _____

**PLAN 3**

**SUBDIVISION PLAN**

**KWANONQABA ERVEN 1260 & 912, MOSSEL BAY MUNICIPALITY**

| | | | |
|---|---|---|---|
| DRAWN: | MV | CHECKED: | MV |
| PLAN NO: | Pr16/45Sub01 | | |
| PLAN DATE: | 3 February 2017 | | |
| STORED: | z:\drawings\App\Pr16/45Sub01.drg | | |

Marike Vreken
URBAN & ENVIRONMENTAL PLANNERS
21 Trotter Street, PO Box 2180
KNYSNA 6570
(044) 382 0420
086-459-2987
e-mail: marike@vreken.co.za
www.vreken.co.za

**PLAN 4.**

*Site Development Plan*

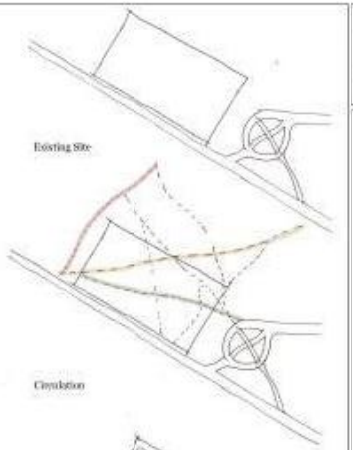


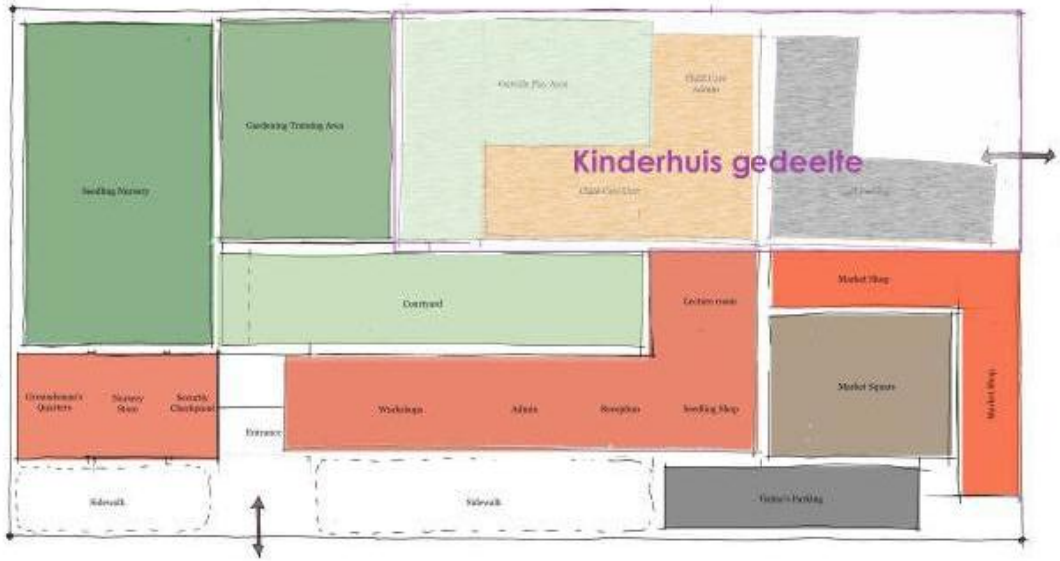


**Site plan**

SCALE : 1/200

KONKA STUDIO

New mixed used facility for Growing hope on portion 912 and portion 1260, KWANONQABA

SDP (Spatial development plan)